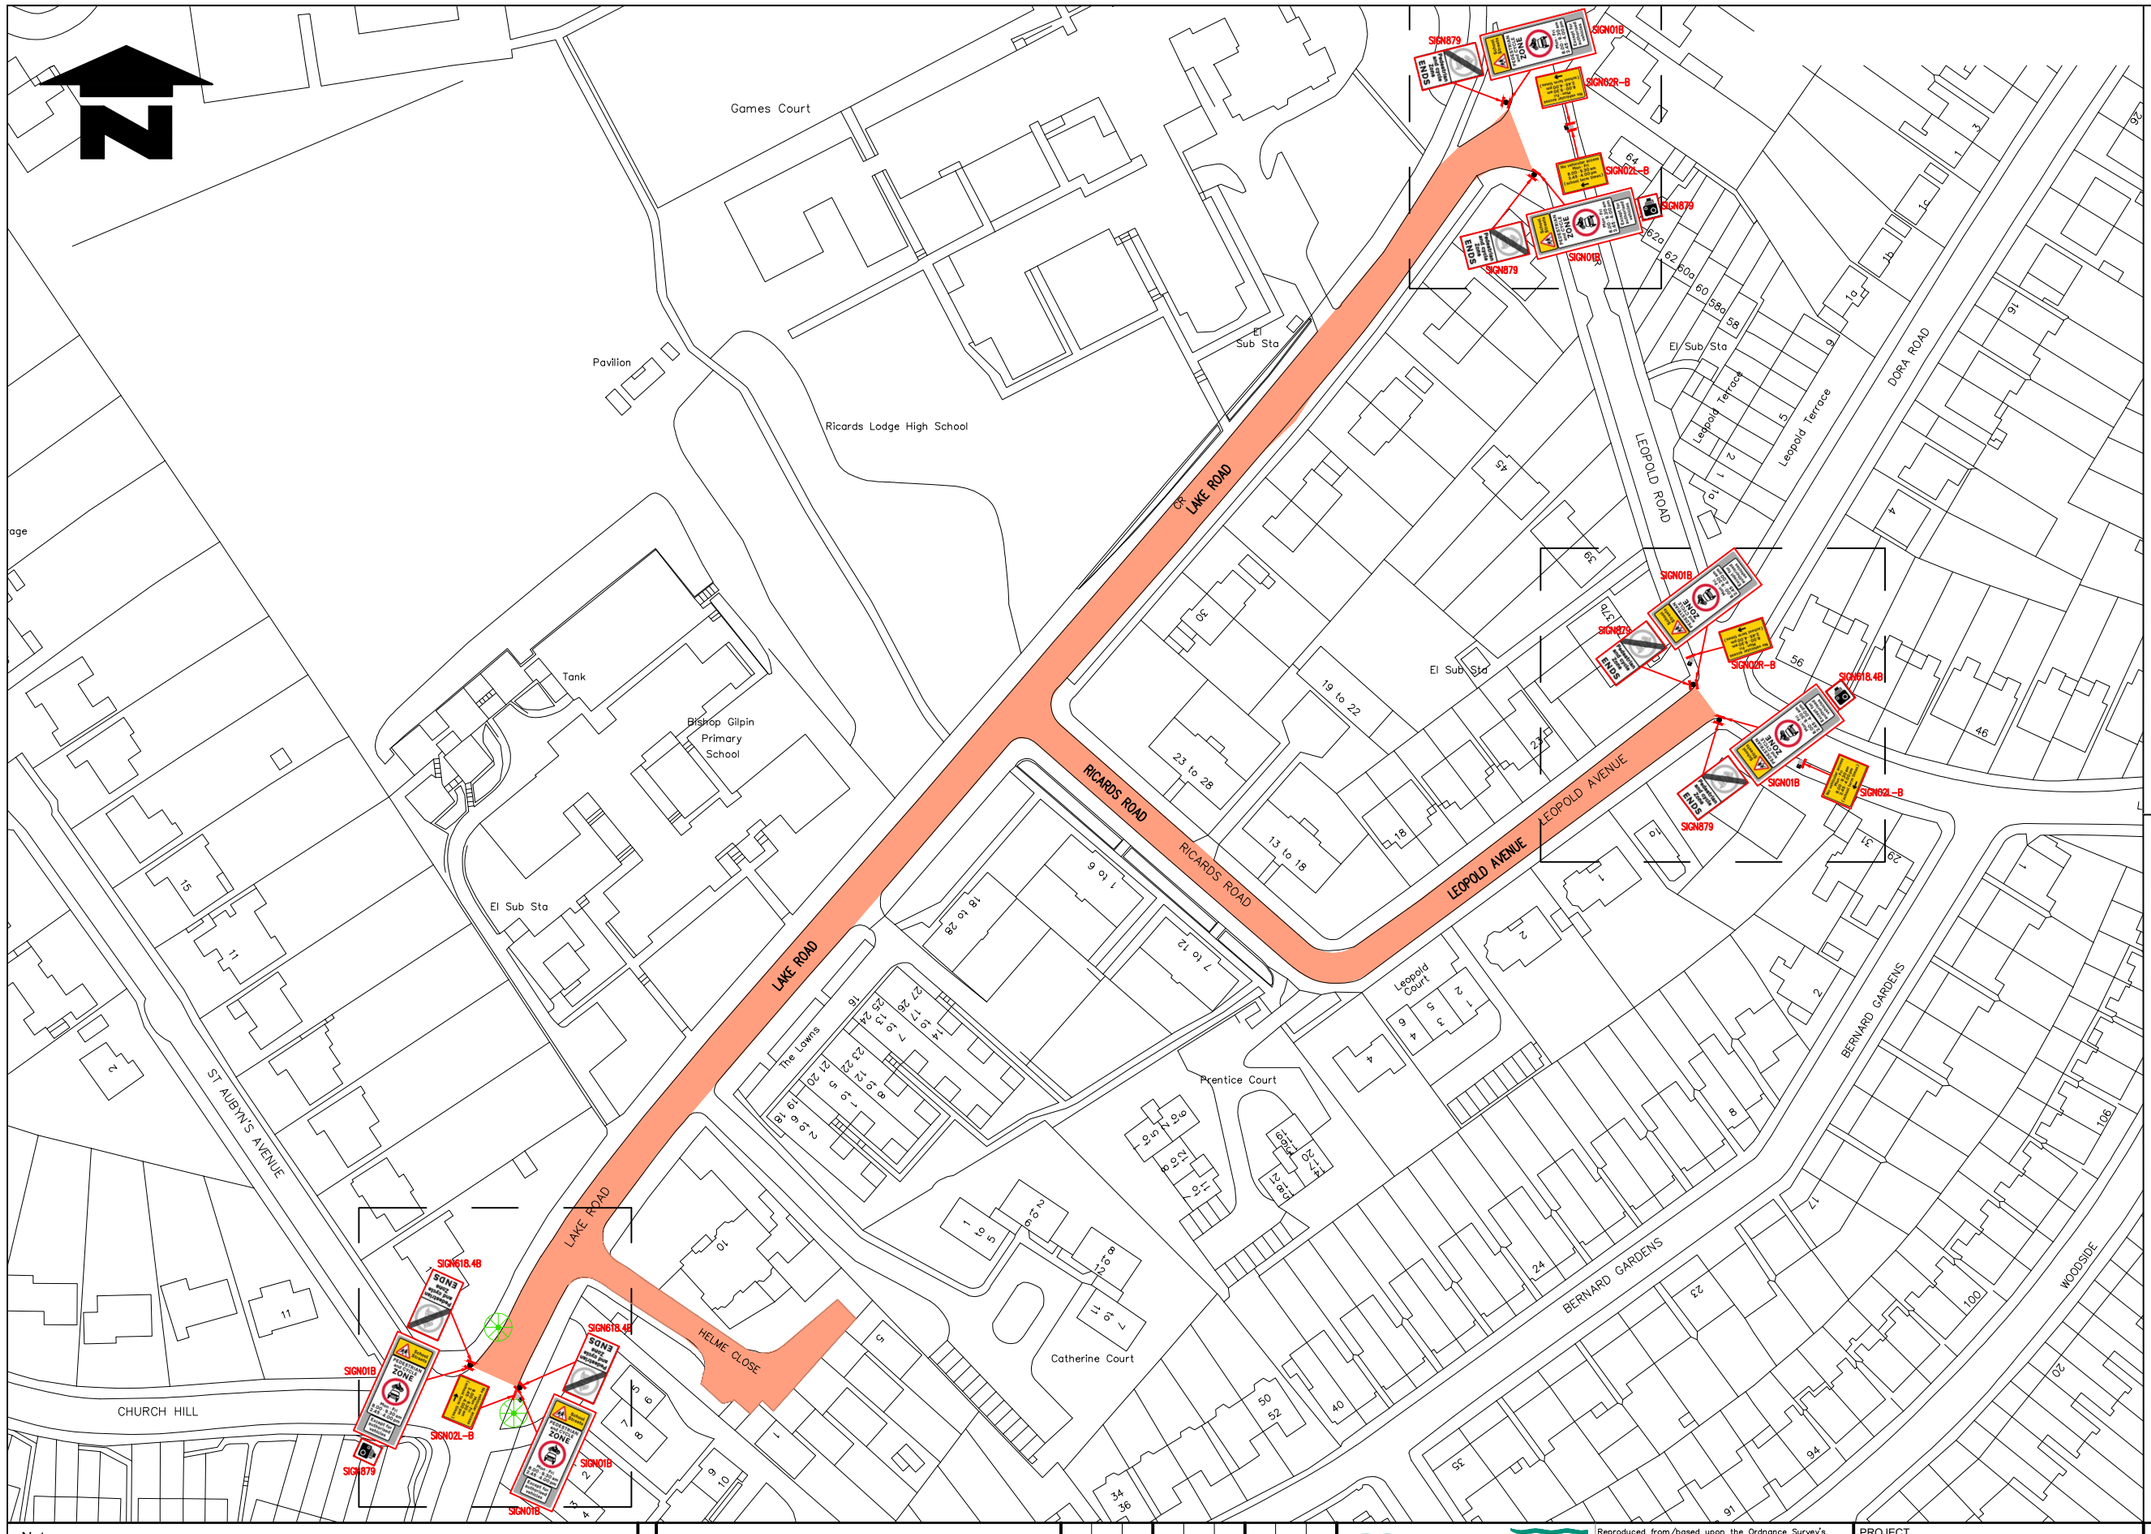

NOTES

1. ALL POSTS FOR SIGN REFS SIGN01* TO BE 89MM DIA, GALVANISED, , 4MM THK, 5.0M LONG, C/W BASE PLATE & CAPS.
2. ALL POSTS FOR SIGN REFS SIGN02* TO BE 76MM DIA, GALVANISED, 3.2MM THK, 3.5M LONG, C/W BASE PLATE & CAPS
3. ALL ZONE ENTRY SIGNS TO BE ROTATED/TWISTED AS INDICATED.

KEY

- LC — EX LAMP COLUMN
- SP — EX POST & SIGN
- ISP — EX ILL/WIDE BASE SIGN POST
- NEW POST & SIGN
- NEW SIGN
- EX TREE

Notes
Do not scale from this drawing

Rev.	Revisions	Drawn	Sig.	Date	Chkd.	Sig.	Date	App.	Sig.	Date

Sustainable Communities environment & regeneration

FUTURE MERTON

Reproduced from/based upon the Ordnance Survey's 1:1250 maps with the permission of the Controller of H.M.S.O., Crown Copyright Reserved. Unauthorised reproduction infringes Crown copyright © and may lead to prosecution or civil proceedings. London Borough of Merton 100019259 2005

Drawn by JG	Sig. JG	Date 110520
Checked by JG	Sig. JG	Date 110520
Approved by	Sig.	Date

PROJECT
SCHOOL STREET

TITLE
RESTRICTED ACCESS BISHOP GILPIN AND RICARDS LODGE

merton
Merton Civic Centre
London Road
Morden, Surrey
SM4 5DX
www.merton.gov.uk

Drawing No.	Z80-100-111
Revision	A
Classification	CONSTRUCTION
Scale	NTS