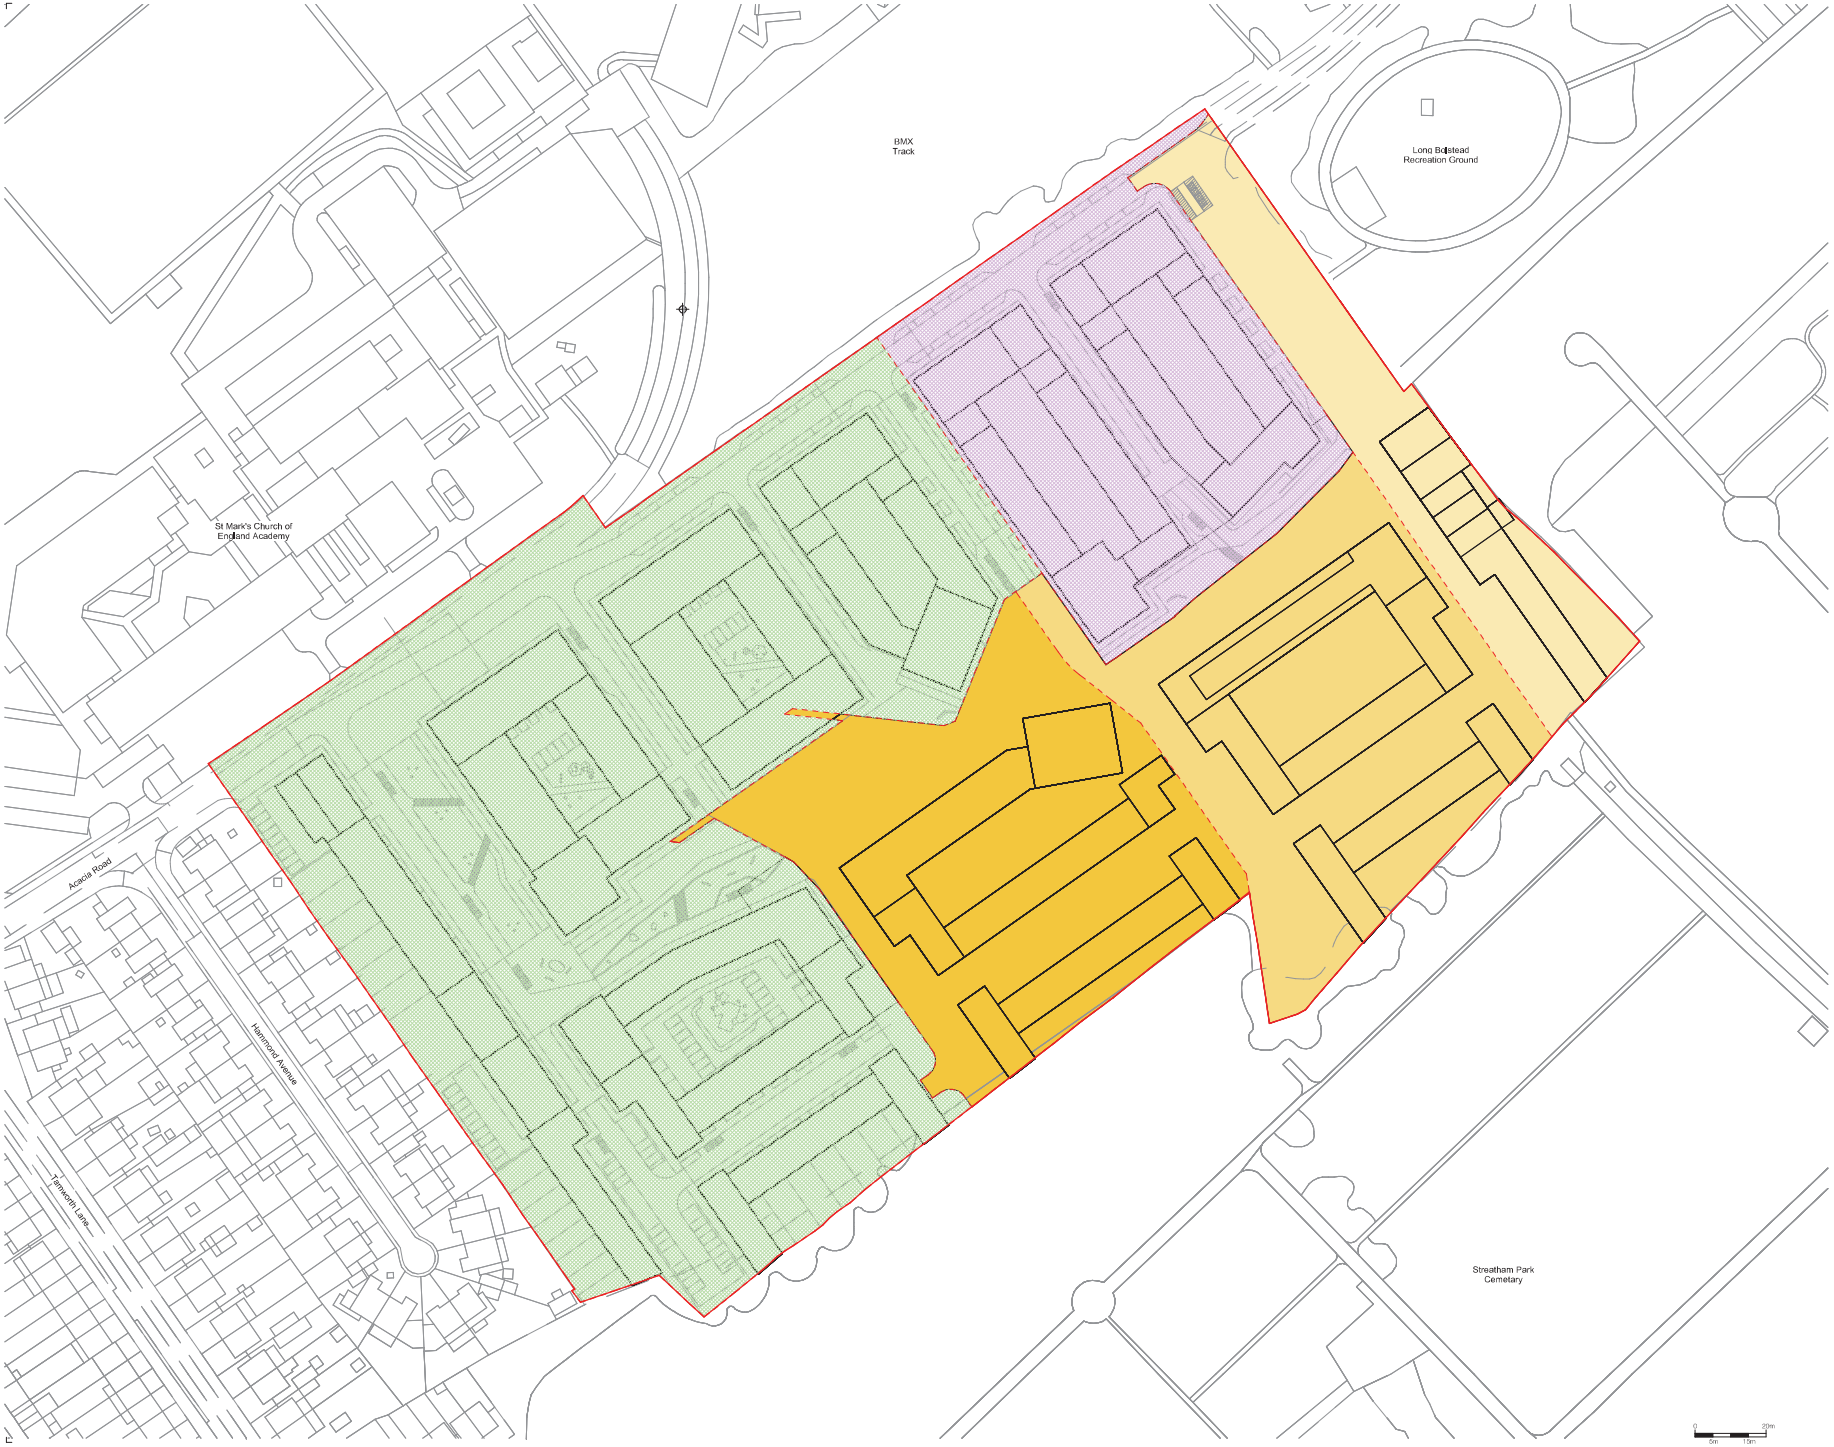

Notes

1. All dimensions must be checked on site and any discrepancies verified with the architect.
2. Unless shown otherwise, all dimensions are to structural surfaces.
3. Drawing to be read with all other issued information. Any discrepancies to be brought to the attention of the architect.
4. This drawing is the copyright of Levitt Bernstein and may not be copied, altered or reproduced in any form, or passed to a third party without license or written consent.

This is not a construction drawing, it is unsuitable for the purpose of construction and must on no account be used as such.

KEY

Site boundary

Phase 1 boundary

Phase 1A Jan 2024 - Jan 2025

Phase 1C March 2024 - June 2025

Phase 1E July 2025 - Dec 2025

Phase 2 2027 - 2028

Phase 3 2029 - 2032

NOTE

The above boundaries will be defined with each reserved matters submission, therefore the boundaries shown on the drawing are indicative only.

An updated phasing plan will be submitted with each reserved matters application to accordance with planning conditions of the outline planning permission. This will also seek more detailed logistics of Phase 2 and 3, including in relation to subsidiary.

P1 10.12.21 Reserved Matters Application

Rev.	Date	Description	Initials

Project name

Eastfields

Phase 1

Drawing number	Rev.
DR0073 - LBA - XX - 00 - DR - A - 0004	P1

Drawing

Phase 1 - sub-phases - construction

Purpose of issue	Date
For Approval	10.12.2021

Scale	Drawn
As indicated @ A0	TH

Client	Checked
Clarion	DF

CULLINAN STUDIO
Formerly
1 Bullman Terrace
London N1 7HU
+44 (0)20 7132 7976

Levitt Bernstein
Phase Design

Proctor & Matthews Architects

Phone Studios
2-4 Thorne Villas
London N1 8PA
+44 (0)20 7373 7575

1 Bullman Terrace
London N1 4HU
+44 (0)20 7373 9000

BIM 2021 Eastfields - Phase 1 DR-A-0004 - Rev 0 - 10.12.21