


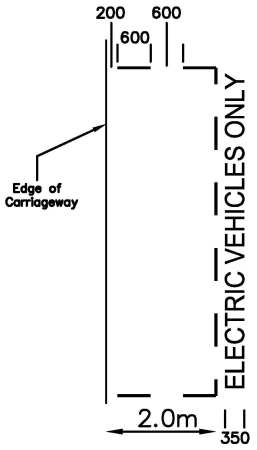


## Description

From a point 0.7m northeast of property boundary of Nos 5 and 7 Huntley Way south-westwards for a distance of 5.5m.

## KEY

EV Electrical charging bay

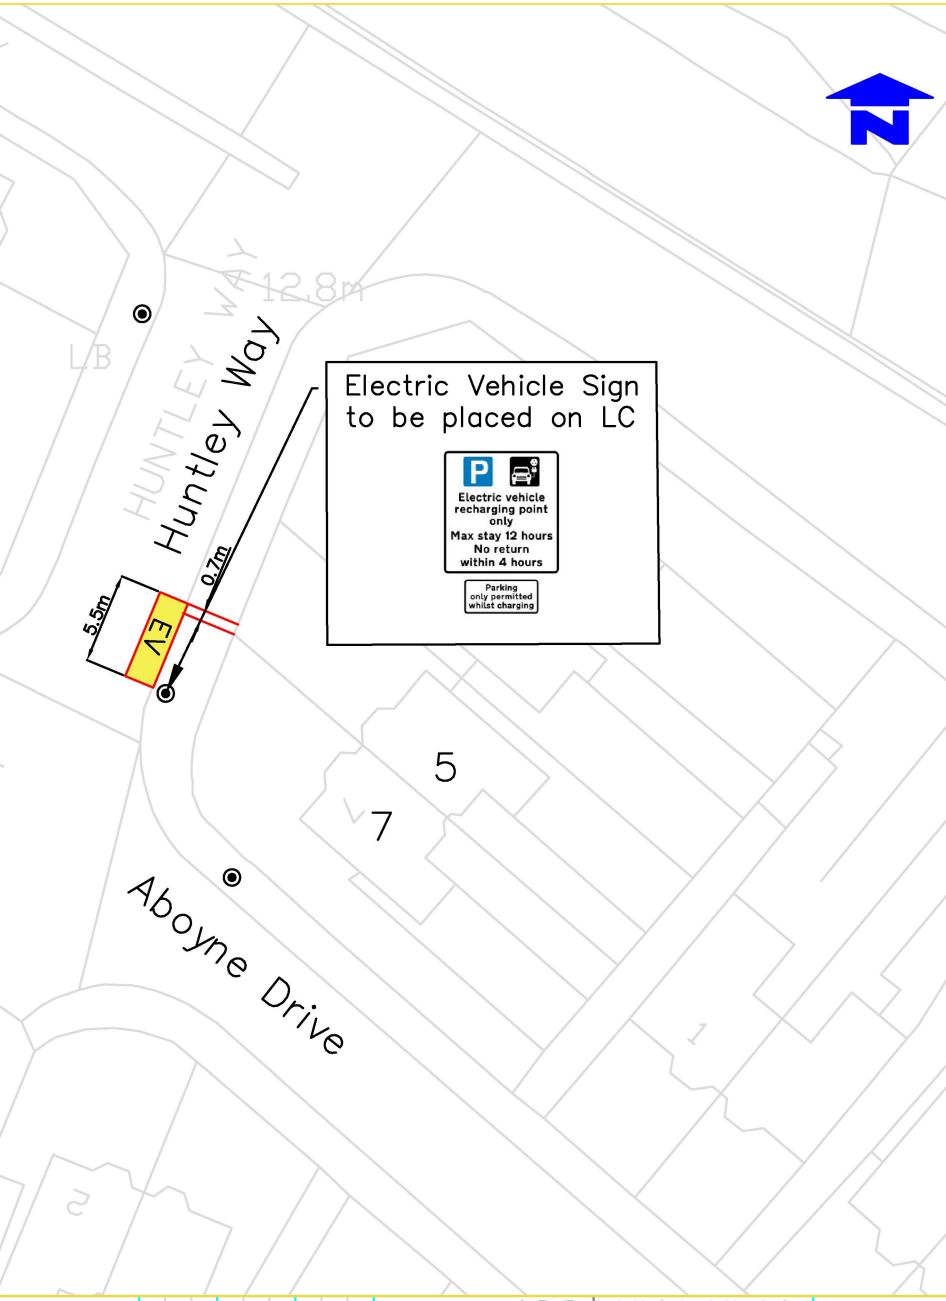Crossovers

Lamp Column

## Note

Main sign to have an x-height of 20mm

Subplate to have an x-height of 15mm

Notes
Do not scale from this drawing

| Rev. | Revisions | Drawn | Sig. | Date | Chkd. | Sig. | Date | App. | Sig. | Date |
|---|---|---|---|---|---|---|---|---|---|---|

Sustainable Communities environment & regeneration

FUTURE MERTON

Reproduced from/based upon the Ordnance Survey's 1:1000 maps with the permission of the Controller of H.M.S.O. Crown Copyright Reserved. Unauthorised reproduction infringes Crown copyright & may lead to prosecution or civil proceedings. London Borough of Merton 100019259 2008

| | | | |
|---|---|---|---|
| Drawn by | BC | Sig. | Date 20.02.23 |
| Checked by | BC | Sig. | Date 20.02.23 |
| Approved by | | Sig. | Date |

PROJECT
LAMP COLUMN EV CHARGING BAYS

TITLE
HUNTLEY WAY
SW20 0AH

merton
Merton Civic Centre
London Road
Morden, Surrey
SM4 5DX
www.merton.gov.uk

Drawing No. Z30-001-13
Revision
Classification CONSTRUCTION
Scale 1:500
A3