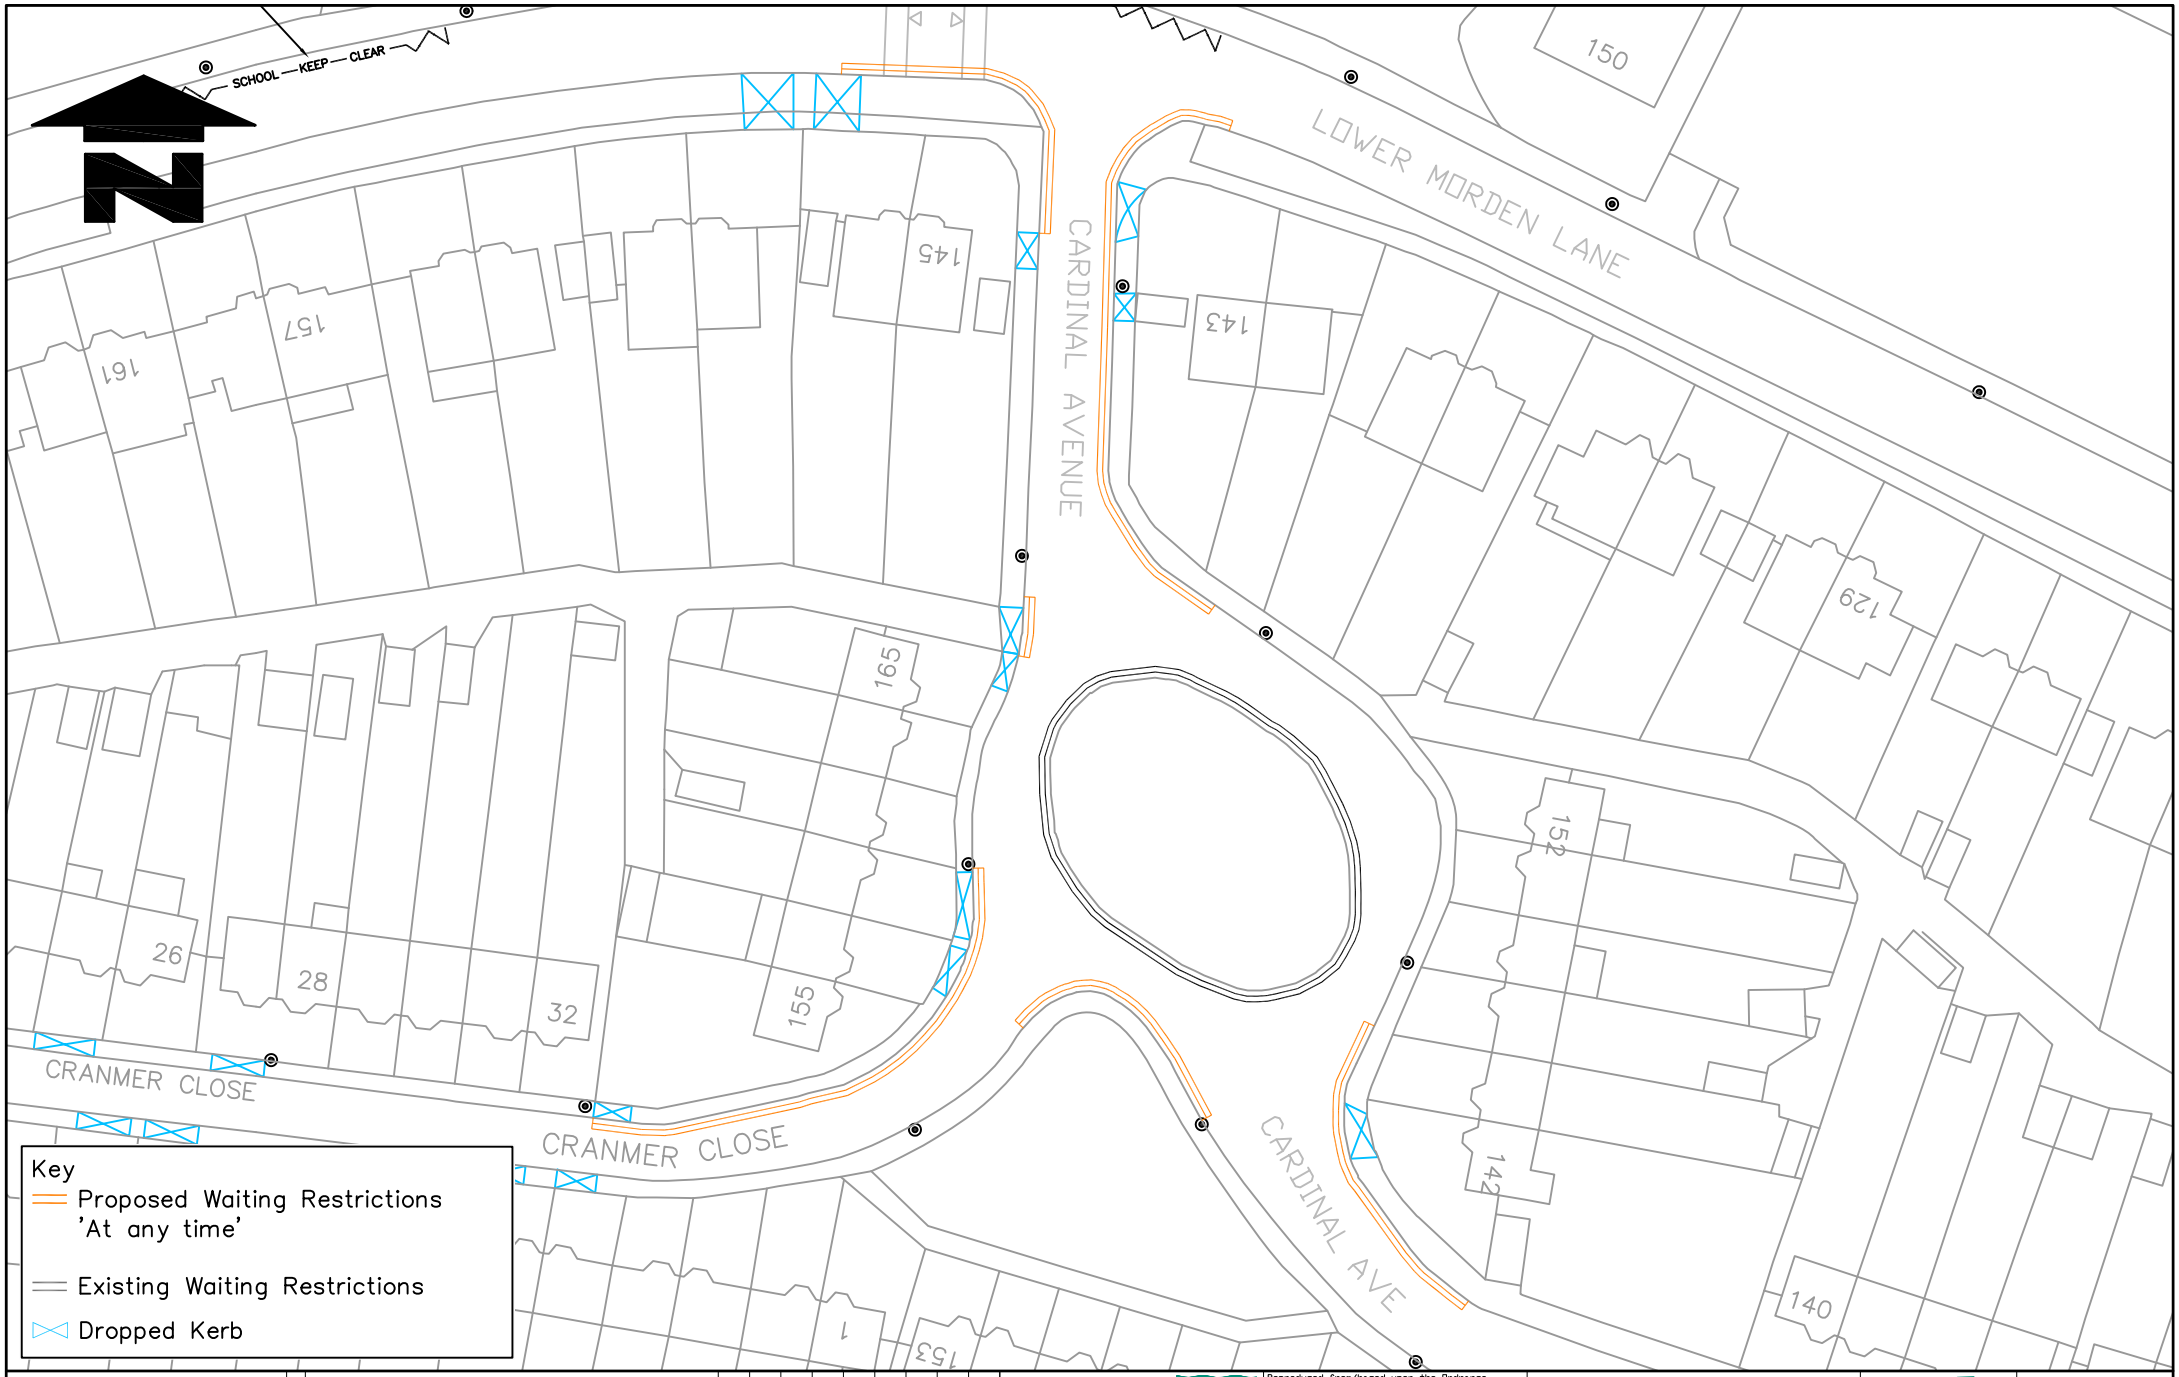

Notes
Do not scale from this drawing

Rev.	Revisions	Drawn	Stg.	Date	Chkd.	Stg.	Date	App.	Stg.	Date

Sustainable Communities
environment & regeneration

TRAFFIC & HIGHWAYS

Reproduced from/based upon the Ordnance Survey's 1:1250 maps with the permission of the Controller of H.M.S.O., Crown Copyright Reserved. Unauthorised reproduction infringes Crown copyright c and may lead to prosecution or civil proceedings. London Borough of Merton 100019259 2017

Drawn by BC	Stg.	Date May2017
Checked by	Stg.	Date May2017
Approved by	Stg.	Date May2017

PROJECT
Proposed Waiting and Parking Restrictions

TITLE
Cardinal Ave / Cranmer Close SM4

merton
Merton Civic Centre
London Road
Morden, Surrey
SM4 5DX
www.merton.gov.uk

Drawing No. Z27-660-06
Revision -
Classification CONSULTATION
Scale NTS

A4