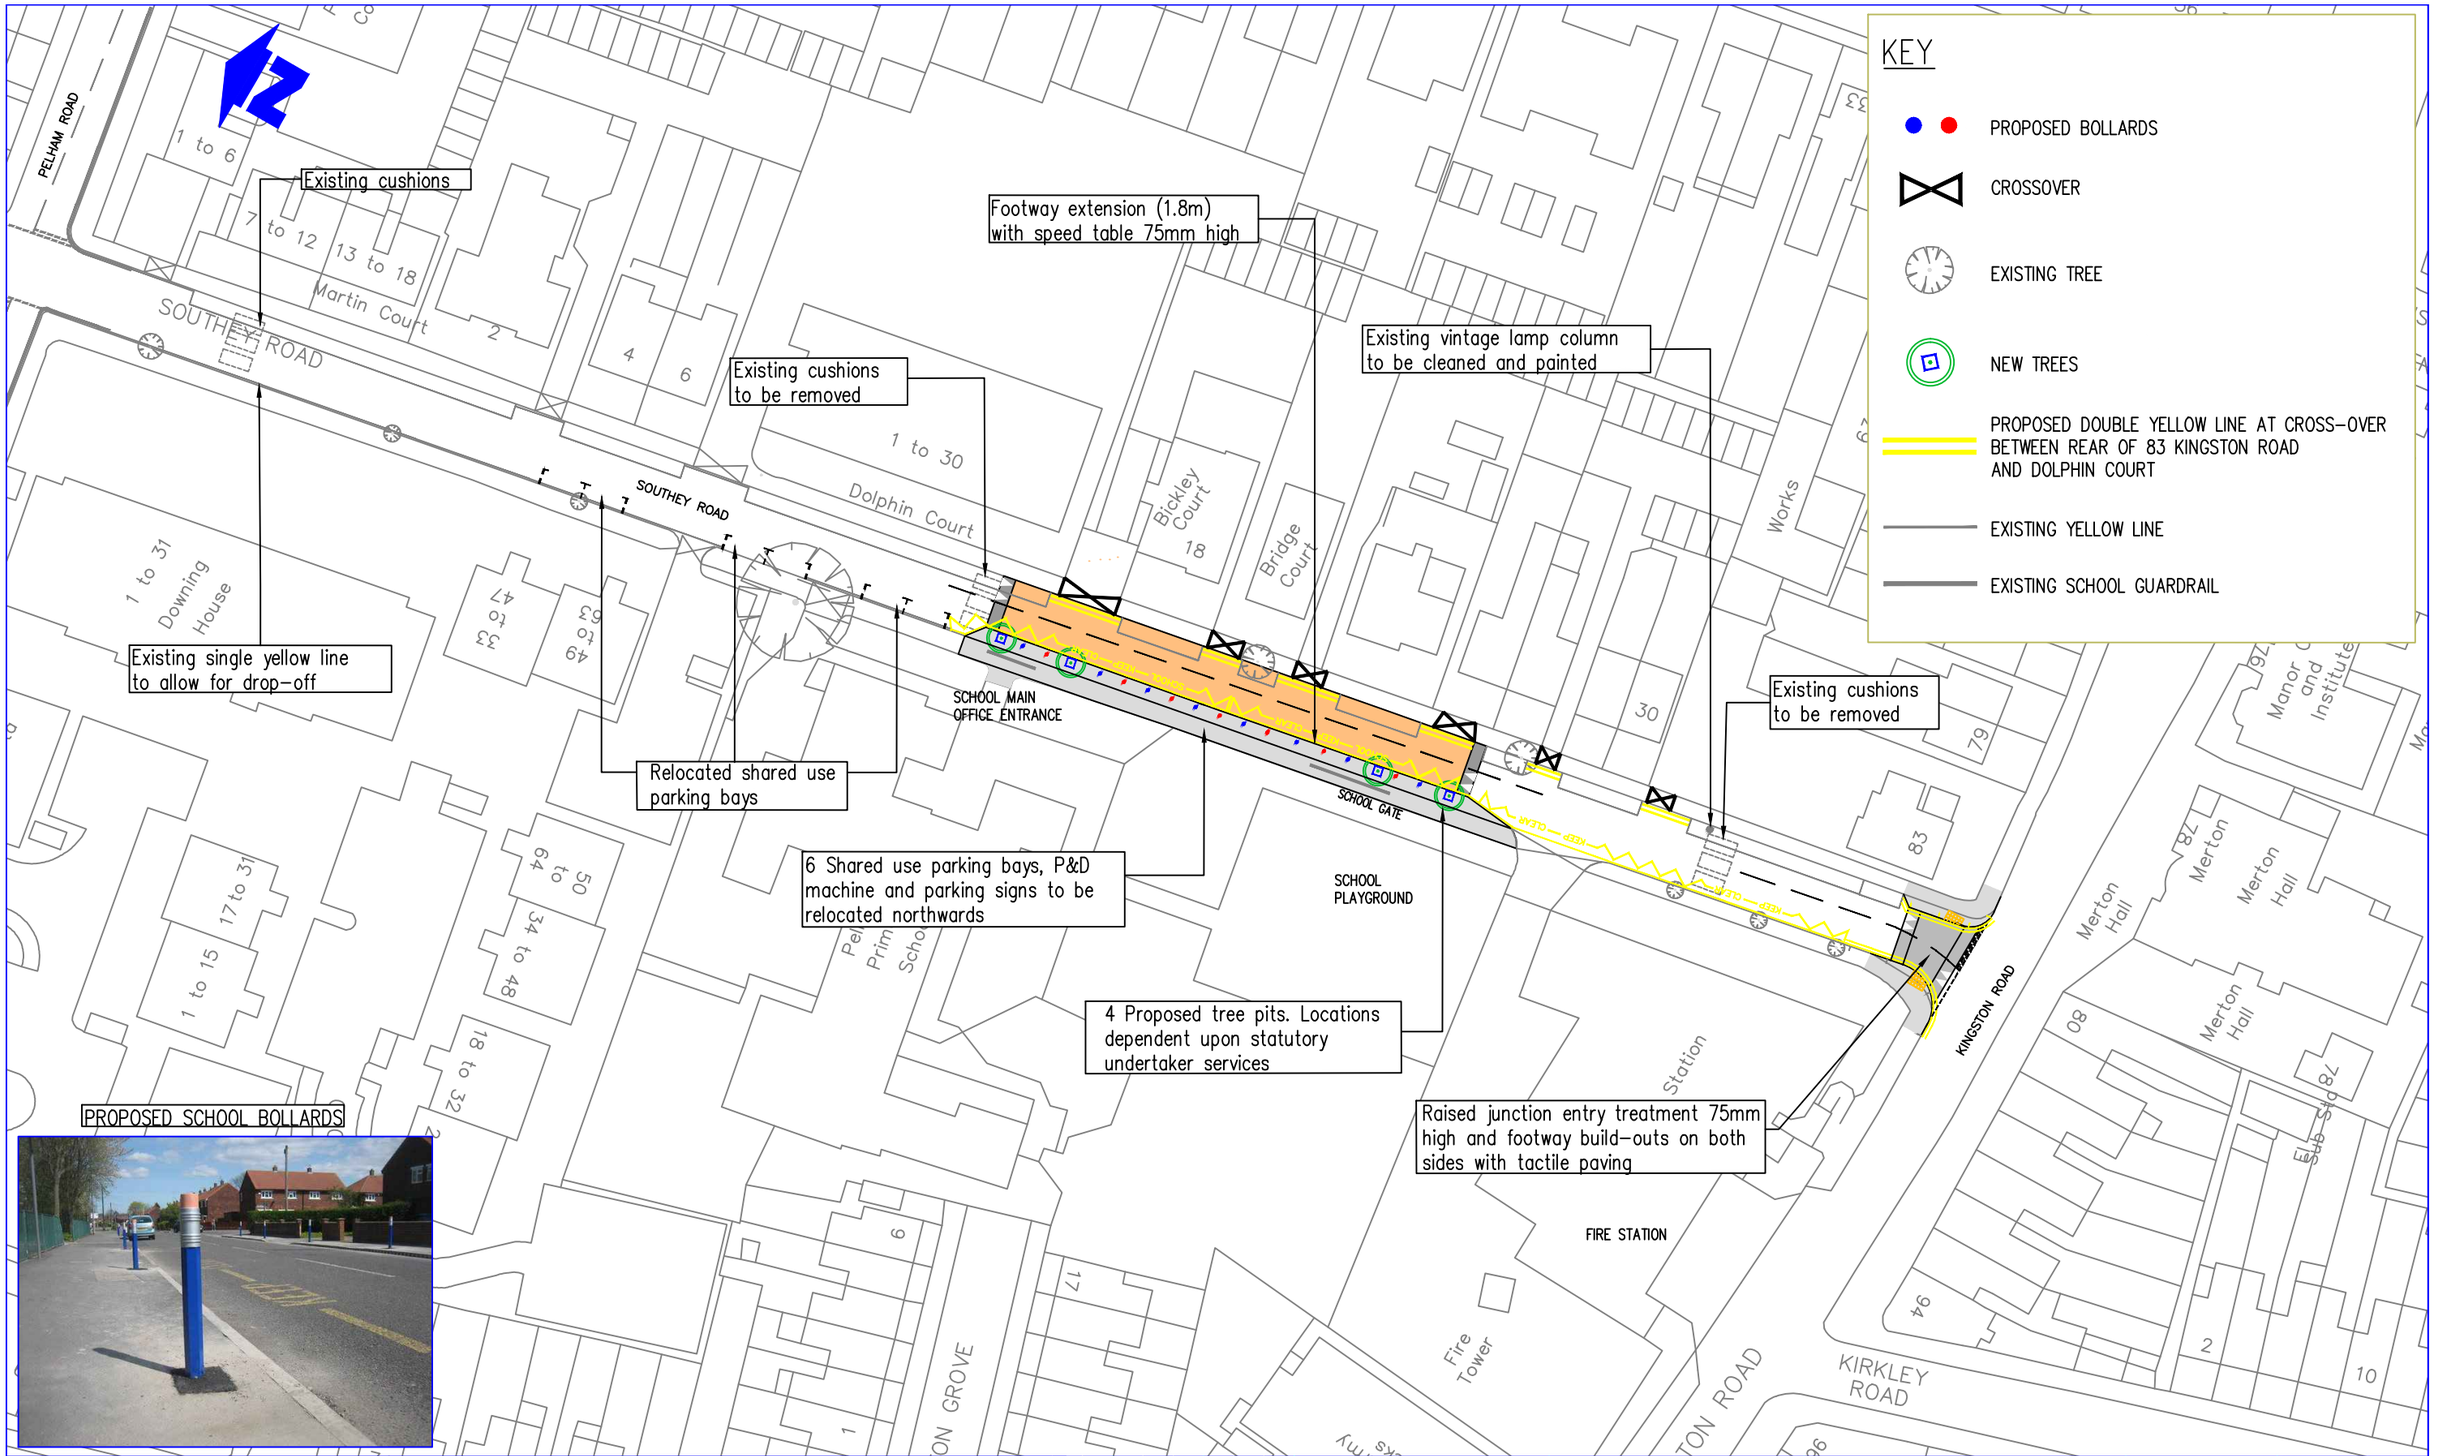

Notes

Rev.	Date	Revisions	Drawn	Sig.	Date	Chkd.	Sig.	Date	App.	Sig.	Date

Street Scene & Waste
environment & regeneration

TRAFFIC & HIGHWAYS

Reproduced from/based upon the Ordnance Survey's 1:1250 maps with the permission of the Controller of H.M.S.O., Crown Copyright Reserved. Unauthorised reproduction infringes Crown copyright © and may lead to prosecution or civil proceedings. London Borough of Merton 100019259 2016

Drawn by A.HAIDER	Sig.	Date MARCH 16
Checked by –	Sig.	Date –
Approved by –	Sig.	Date –

PROJECT
ROAD SAFETY IMPROVEMENTS SOUTHEY ROAD

TITLE
PELHAM PRIMARY SCHOOL GENERAL ARRANGEMENT

merton
Merton Civic Centre
London Road
Morden, Surrey
SM4 5DX
www.merton.gov.uk

Drawing No. Z38-146-01
Revision
Classification CONSULTATION
Scale NOT TO SCALE