New Bera, CWARA & Burghley Road Action Group Proposals
Drawing numbers Z36-24-17-2 & Z36-24-17-3

Appendix 2

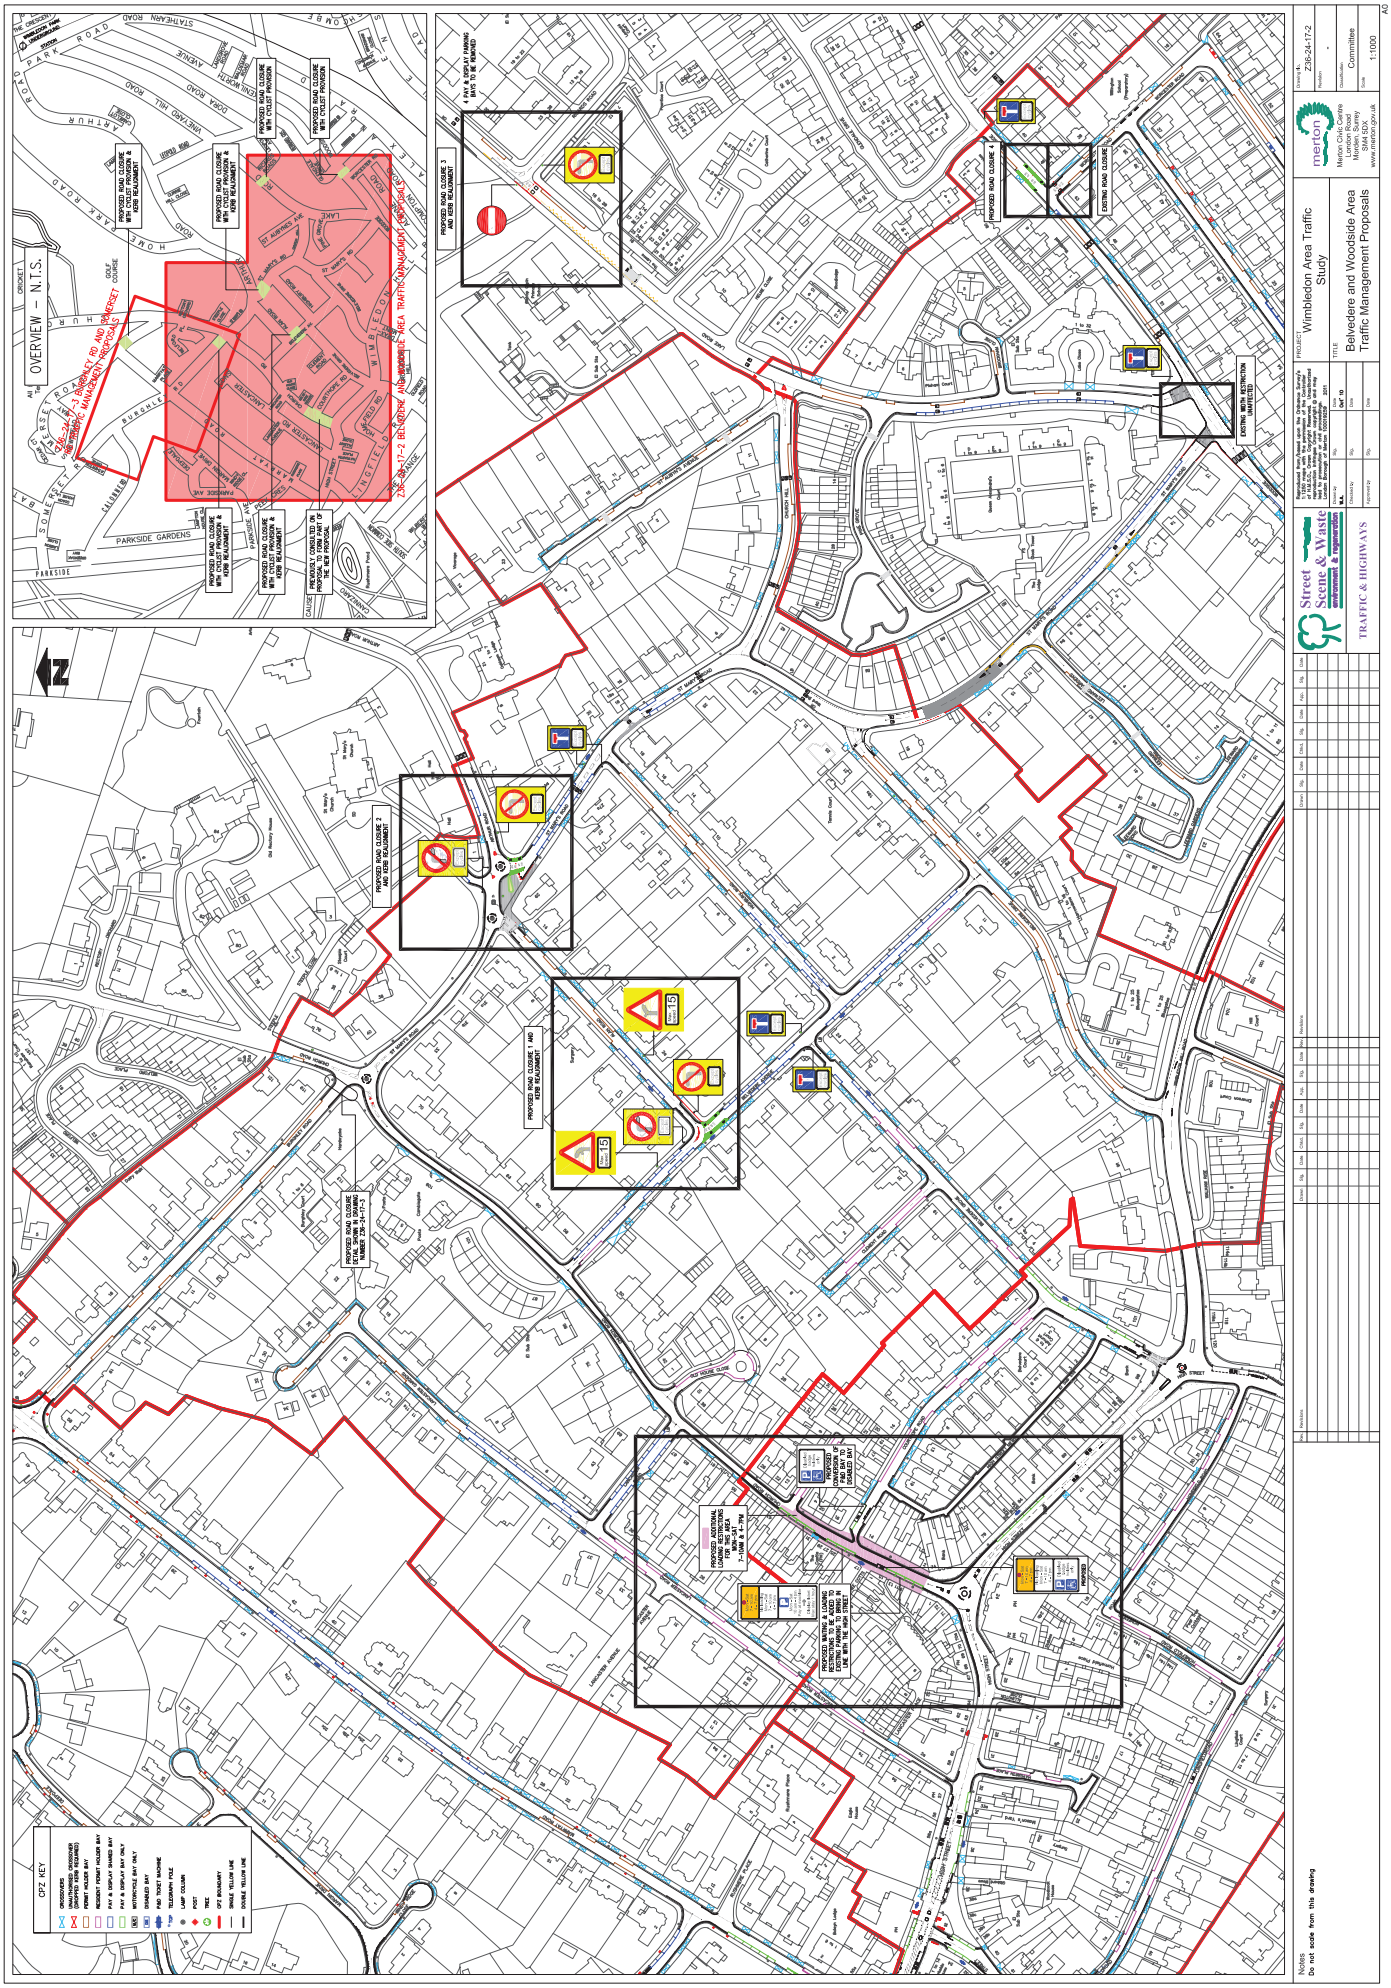

New Bera, CWARA & Burghley Road Action Group Proposals
Drawing numbers Z36-24-17-2 & Z36-24-17-3
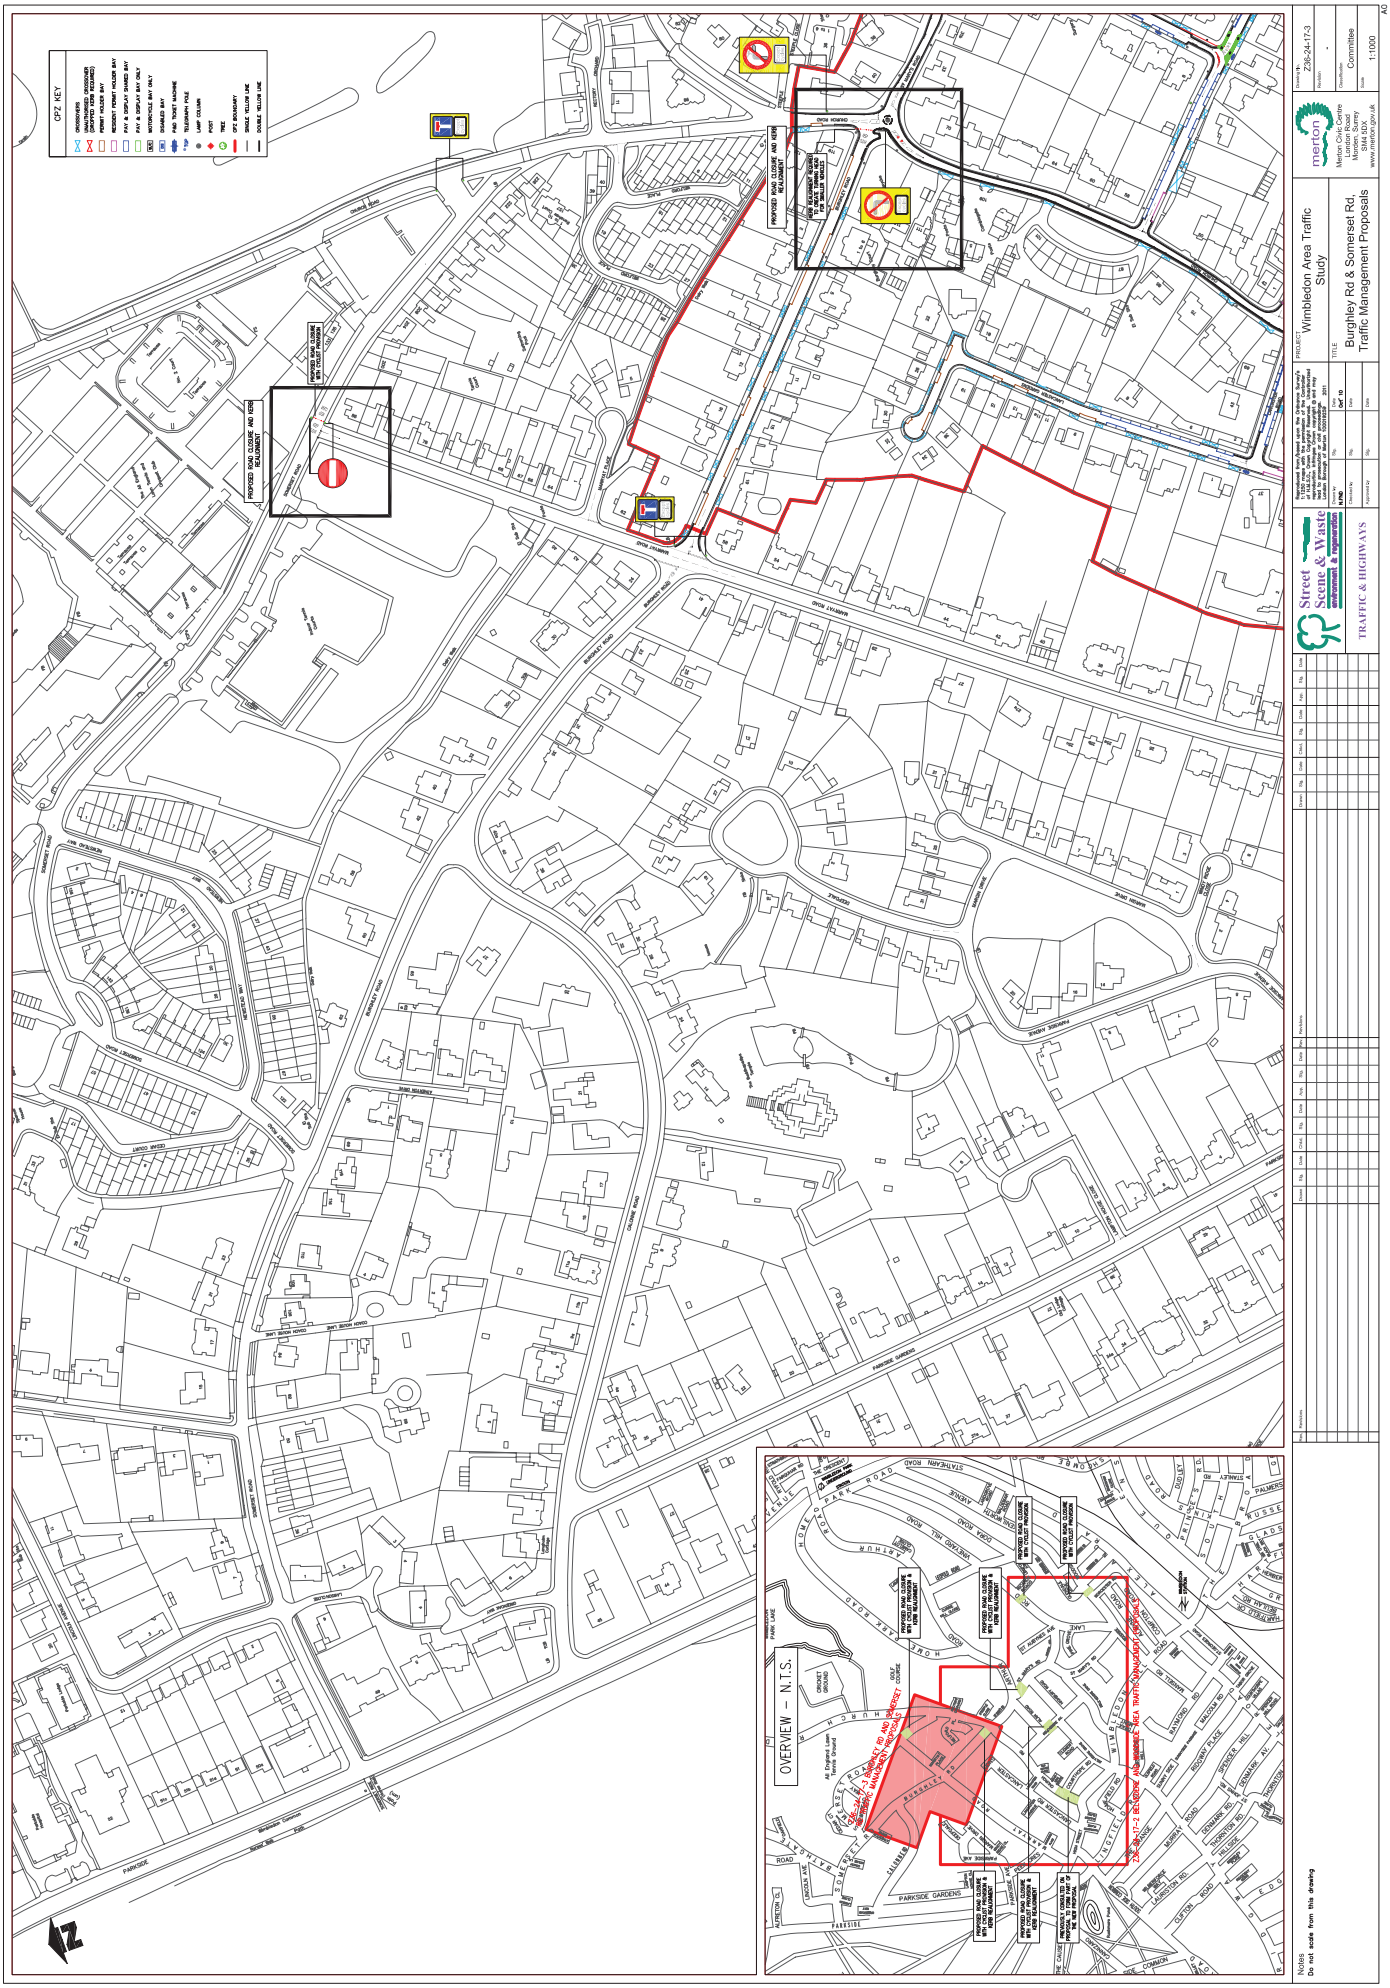
Appendix 2